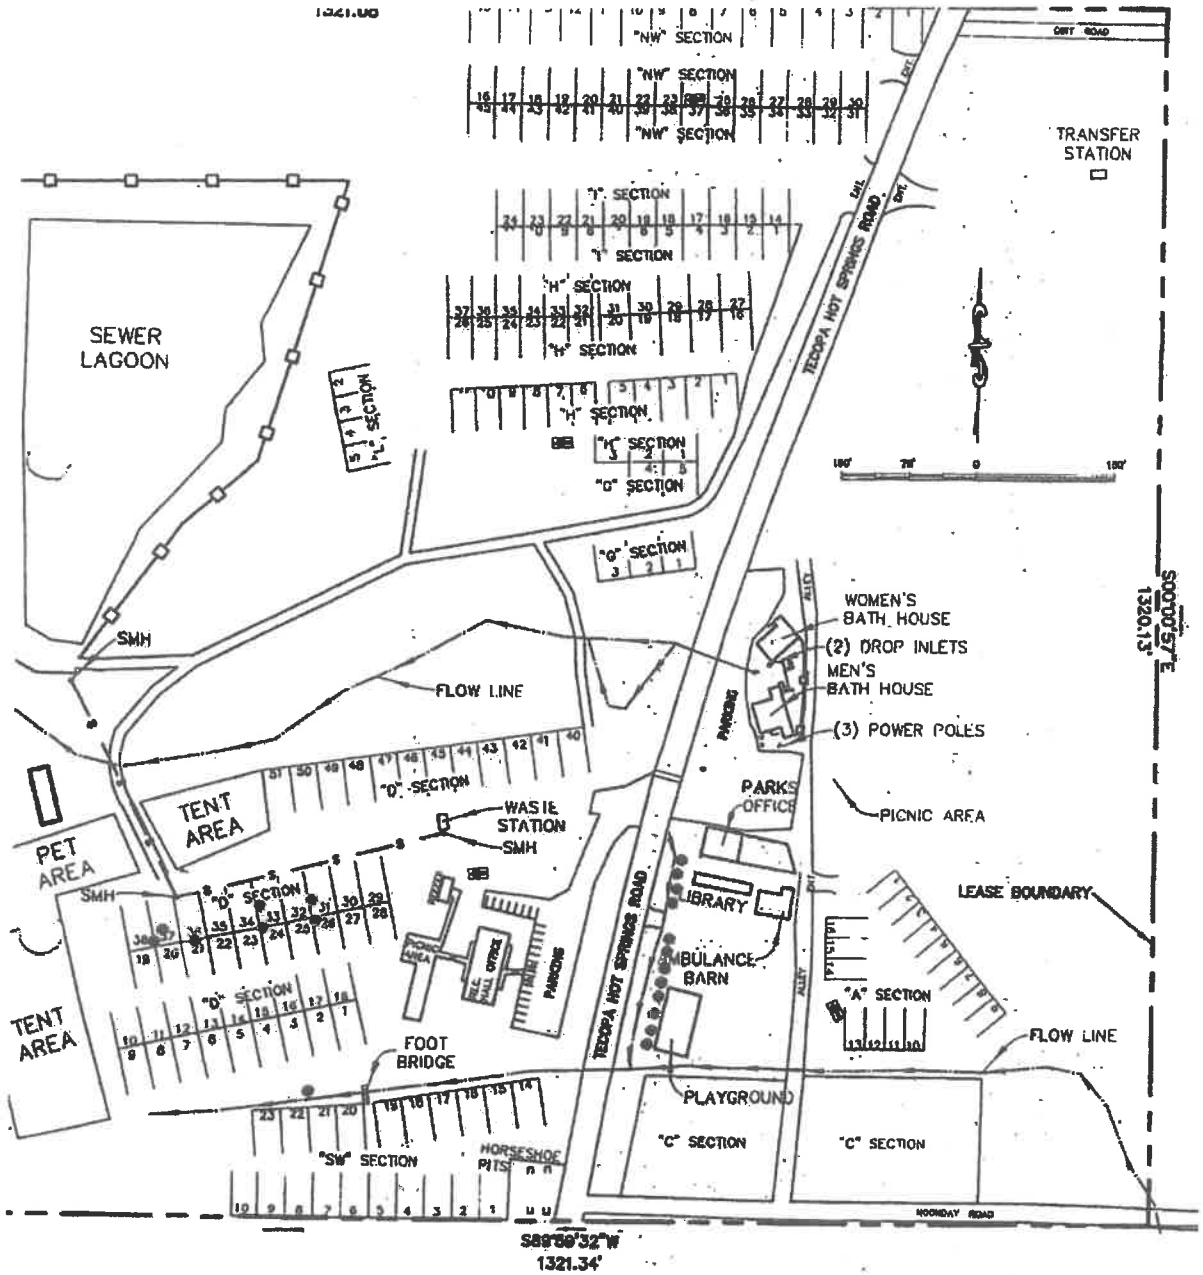

TECOPA HOT SPRINGS CAMPGROUND

SCALE: 1" = 150'

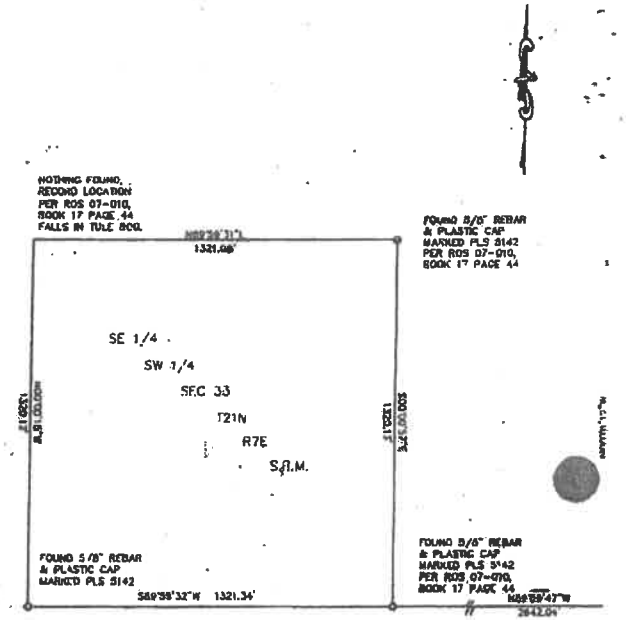

LEGAL DESCRIPTION

SCALE: 1" = 500'

THE SOUTHEAST QUARTER OF THE SOUTHWEST QUARTER OF SECTIO
21 NORTH, RANGE 7 EAST, S.B.M., IN THE COUNTY OF INYO, STATE
AS SHOWN ON THE RECORD OF SURVEY FILED IN BOOK 8, PAGE 4
SURVEY MAPS IN THE OFFICE OF THE COUNTY RECORDER OF SAID

NOTE:
CAMPGROUND SPACES SHOWN ARE DELINEATED ONLY FOR INFORMA
SPACES ARE DELINEATED BY TIRE MARKERS

LEGEND

SMH	SEWER MANHOLE
	PROPERTY LINE
	FENCE LINE
	FLOW LINE
	RESTROOMS
	TREE
34	CAMP SITE

EXHIBIT A-1
LA0165129

Plans Prepared by:
INYO COUNTY PUBLIC WORKS
168 N. Edward, P.O. Drawer Q
Independence, CA 93526
(760) 878-0201

TECOPA HO
CAMPG

Date: MAY 2008

Project Eng. | Checked by: | Date: | Designed by: | Drawn by: DEW | Date: MAY 2008 | Drawing Name: Co Park - BML - Lease